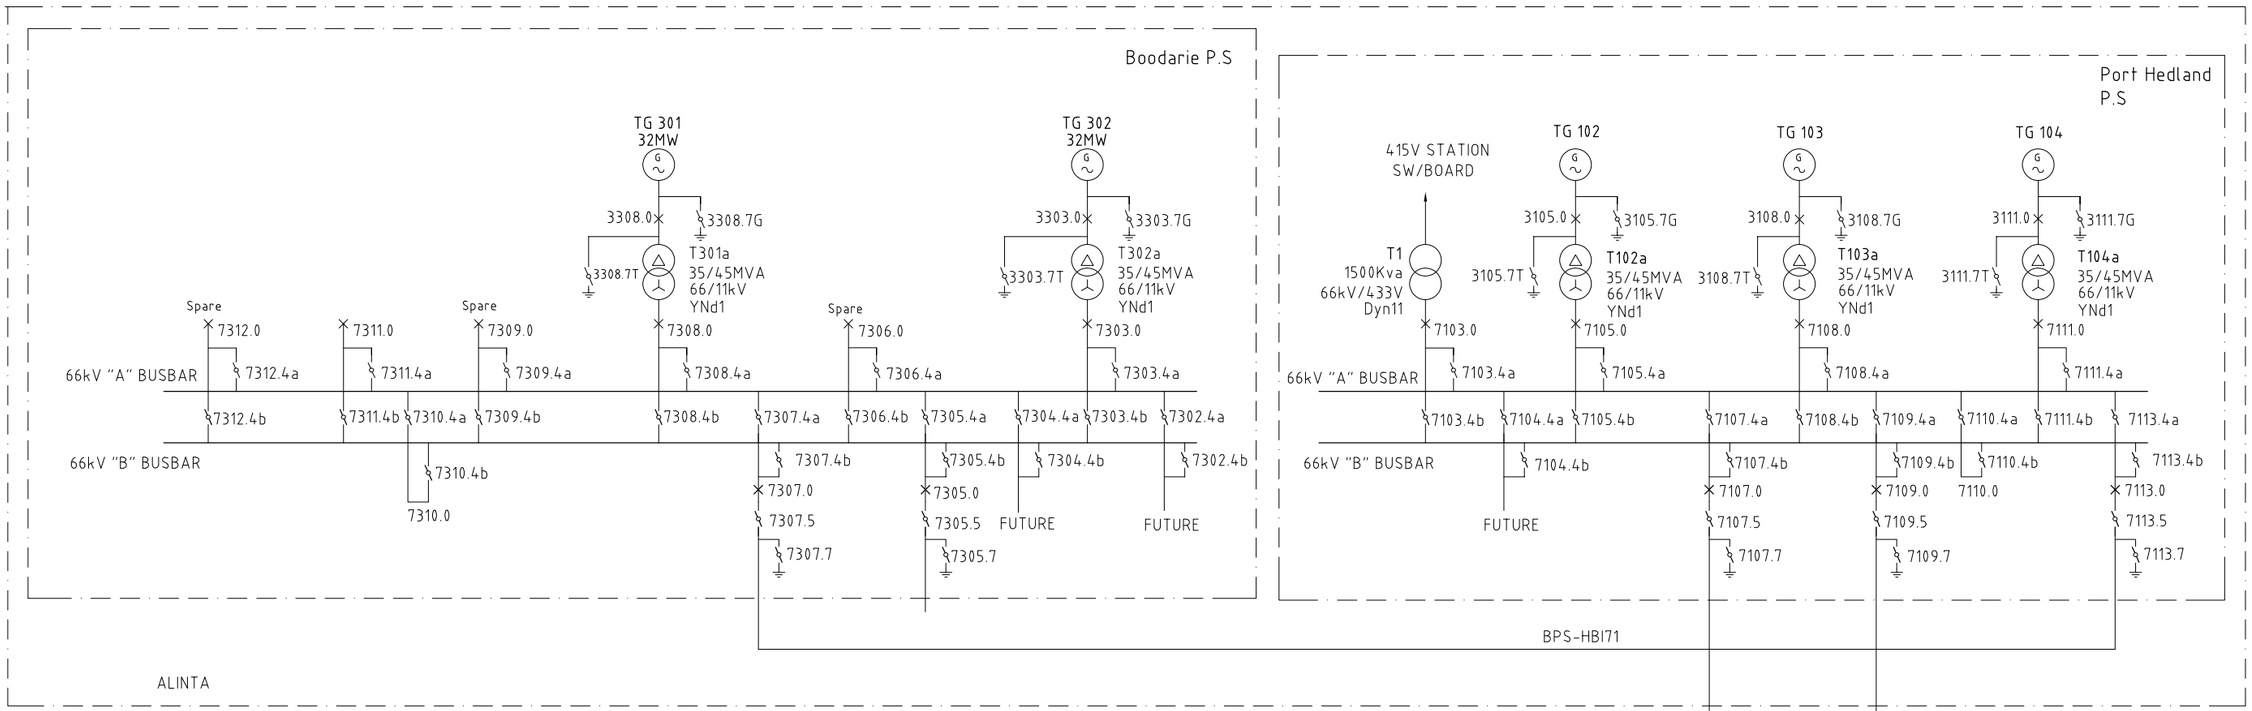


This drawing is the exclusive property of UGL Limited (here & after UGL) and must not be copied or reproduced in any way whatsoever without the express consent in writing of UGL. The drawing is to be used only for the purpose for which it is supplied & must be returned on demand. The contents of the drawing must moreover be treated as strictly confidential & must not be disclosed to any third party without the express consent in writing of UGL.

AMDT	AMENDMENT DETAILS	DESIGN	CHK'D	DRAWN	CHK'D	APP'D	DATE
0	ORIGINAL ISSUE			R.F	K.R	SH.P	18.03.21

alintaenergy

DESIGNED	
CHECKED	
DRAWN	
CHECKED	
APPROVED	

TITLE:

ADEWAP NWIS SINGLE LINE DIAGRAM

A1

DWG No. PH-DWG-ELC-001 SHEET AMDT

CONFIRM SCALE 100mm ON A1 ORIGINAL